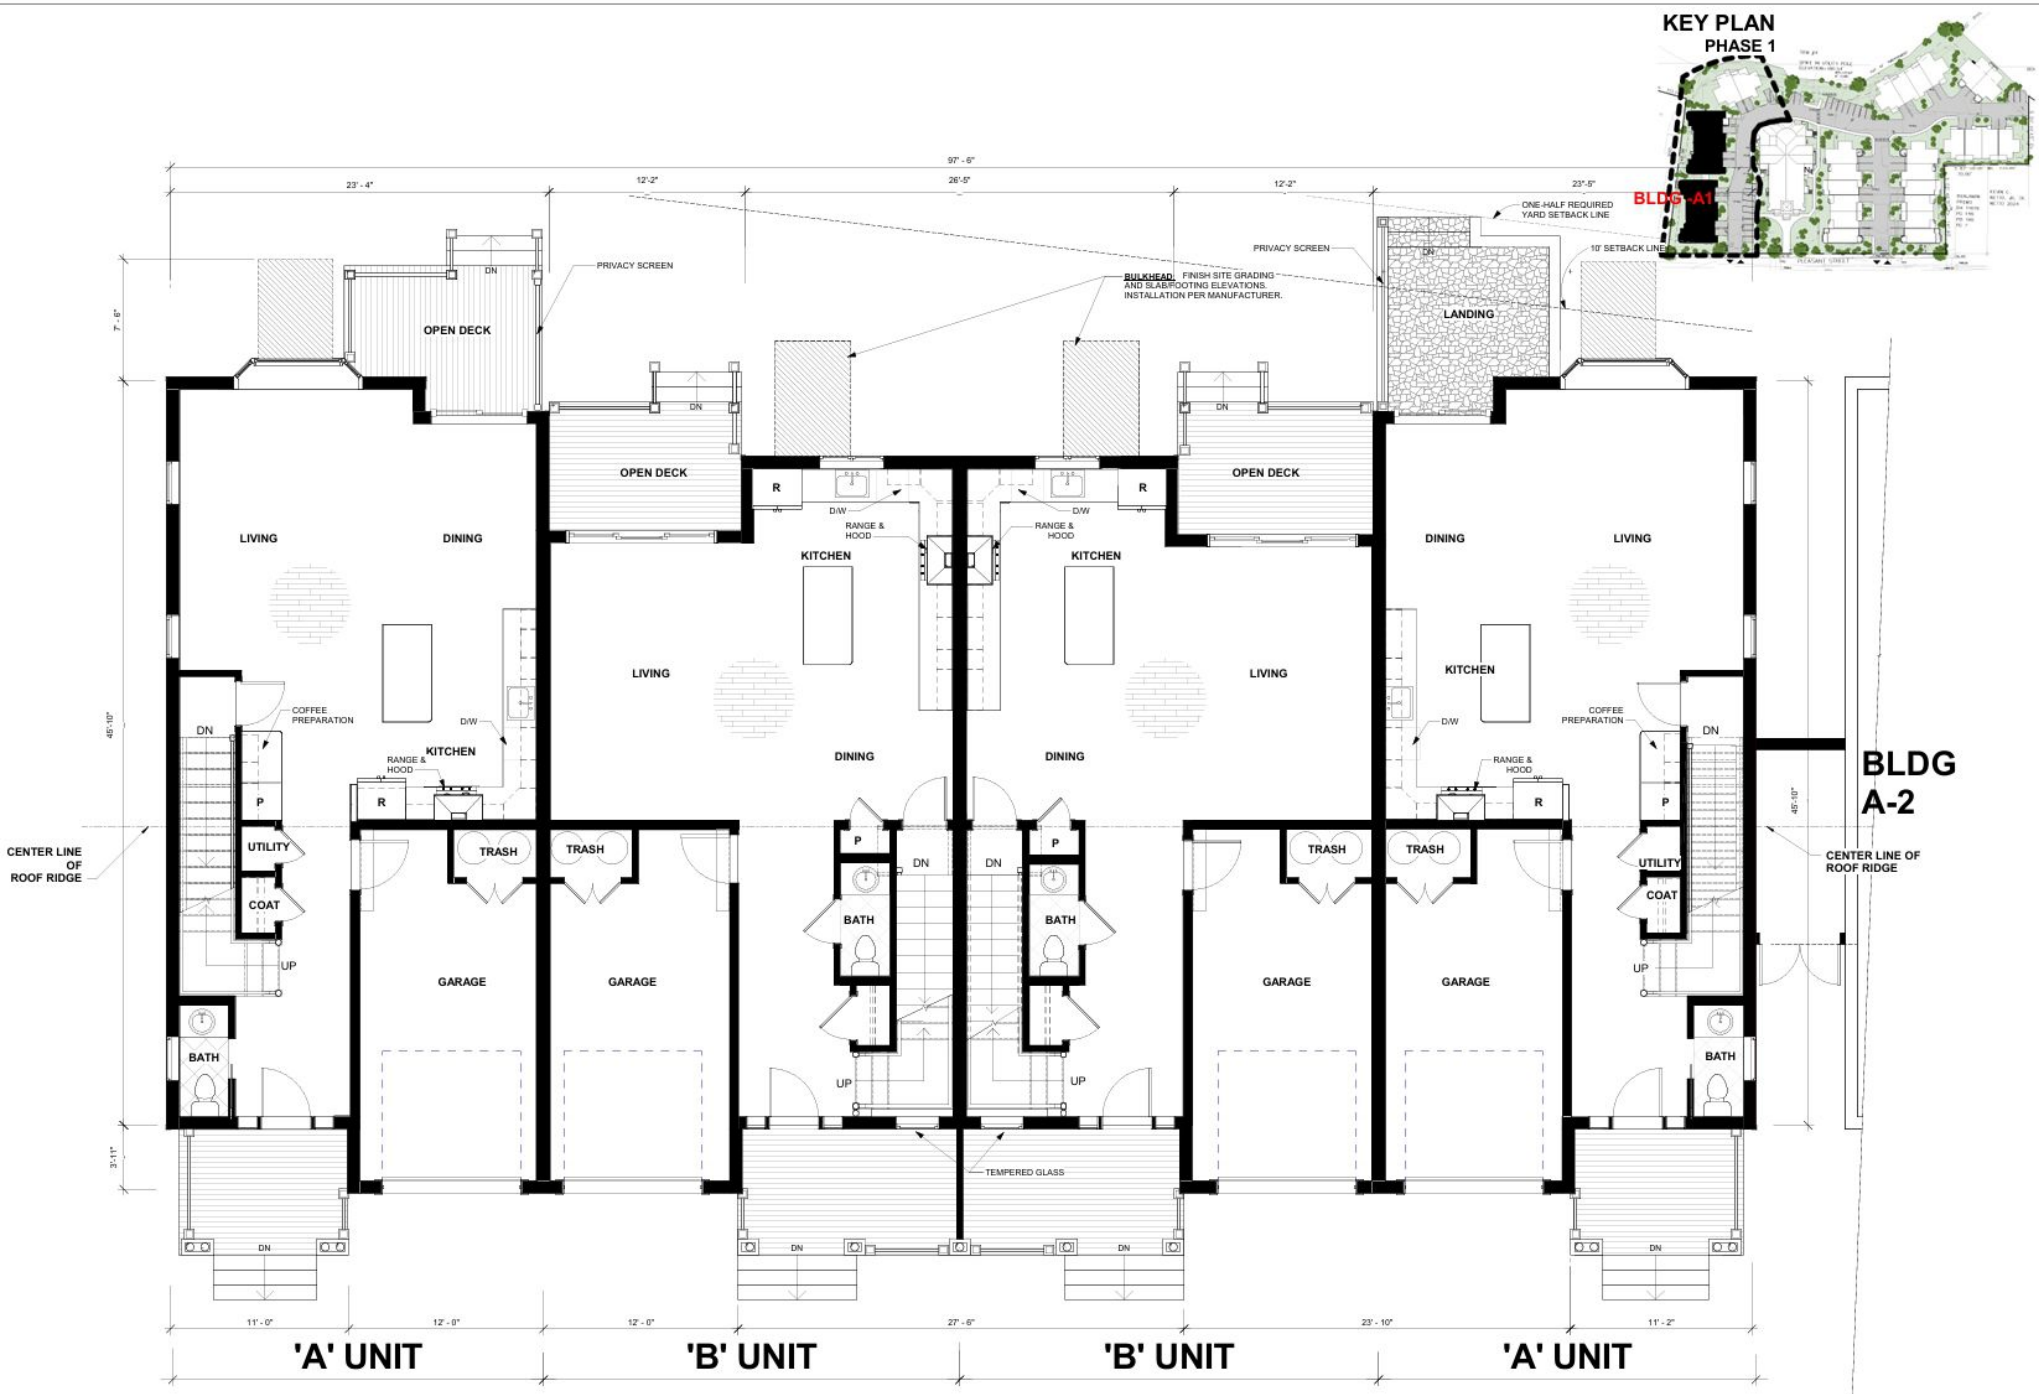

1 BLDG A1 - FIRST FLOOR PLAN
1/4" = 1'-0"

Date issued:
01.08.26

WINSLOW ARCHITECTS INC

89 MASSACHUSETTS AVE.
ARLINGTON, MA 02474

P: 781 648.6600
F: 781 648.6601

www.winslowarchitects.com

Owner/Developer:

FIVE STAR BUILDING CORP

NORWICH PROPERTIES, EASTHAMPTON, MA, 01027

Project:

RIVERVIEW PLACE - PHASE 1

PLEASANT ST, EASTHAMPTON, MA, 01027

Drawing:

BLDG A1 - FIRST FLOOR PLAN

No.	Description	Date
Revisions:		
	ISSUED	07. 09. 25
1	REVISED	08. 07. 25
2	REVISED	09. 19. 25
3	REVISED	10. 14. 25
4	DIMENSIONS	10. 22. 25
5	REVISED	11. 05. 25

Stamp:

ANY REPRODUCTION, POSSESSION OR USE OF THIS DRAWING WITHOUT THE WRITTEN PERMISSION OF WINSLOW ARCHITECTS INC. IS PROHIBITED. VIOLATORS WILL BE PROSECUTED TO THE FULL EXTENT OF THE LAW.

© 2019 WINSLOW ARCHITECTS, INC.

Project number:
25-657

Sheet:
A-A1 101